



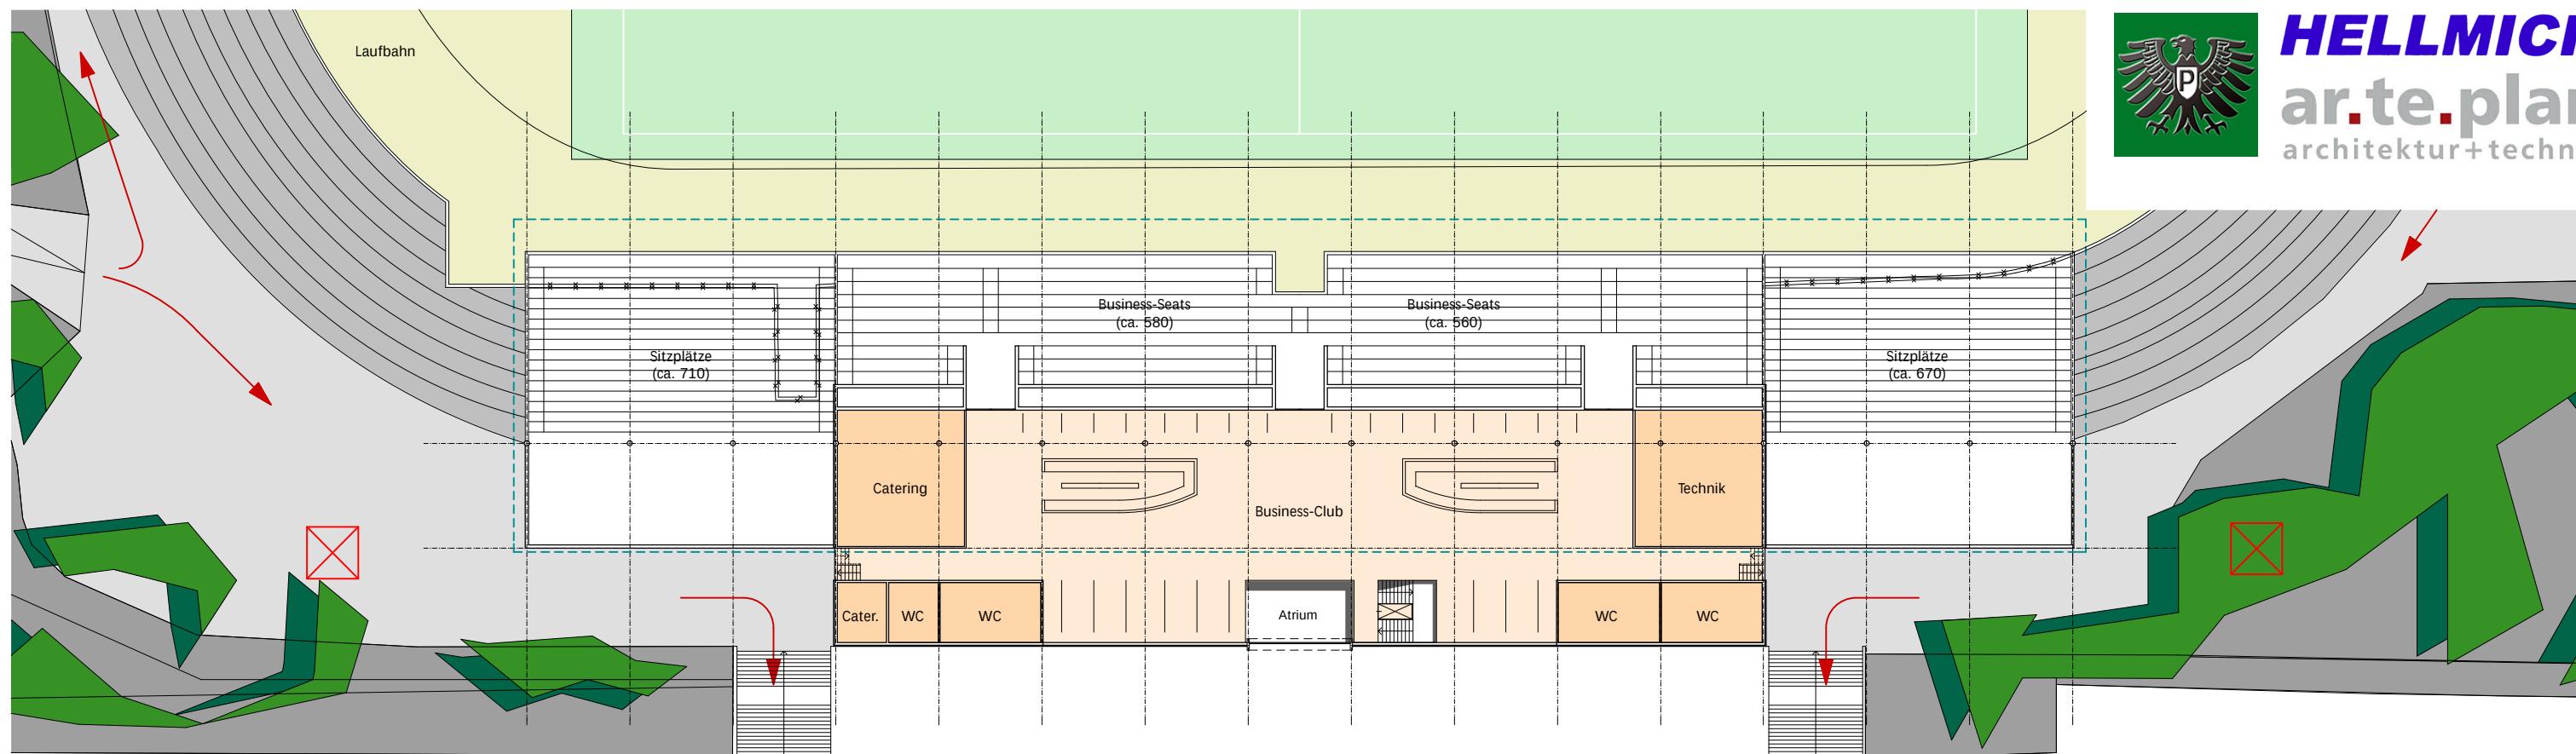

Grundriss 1. OG / Business-Club - M 1:500

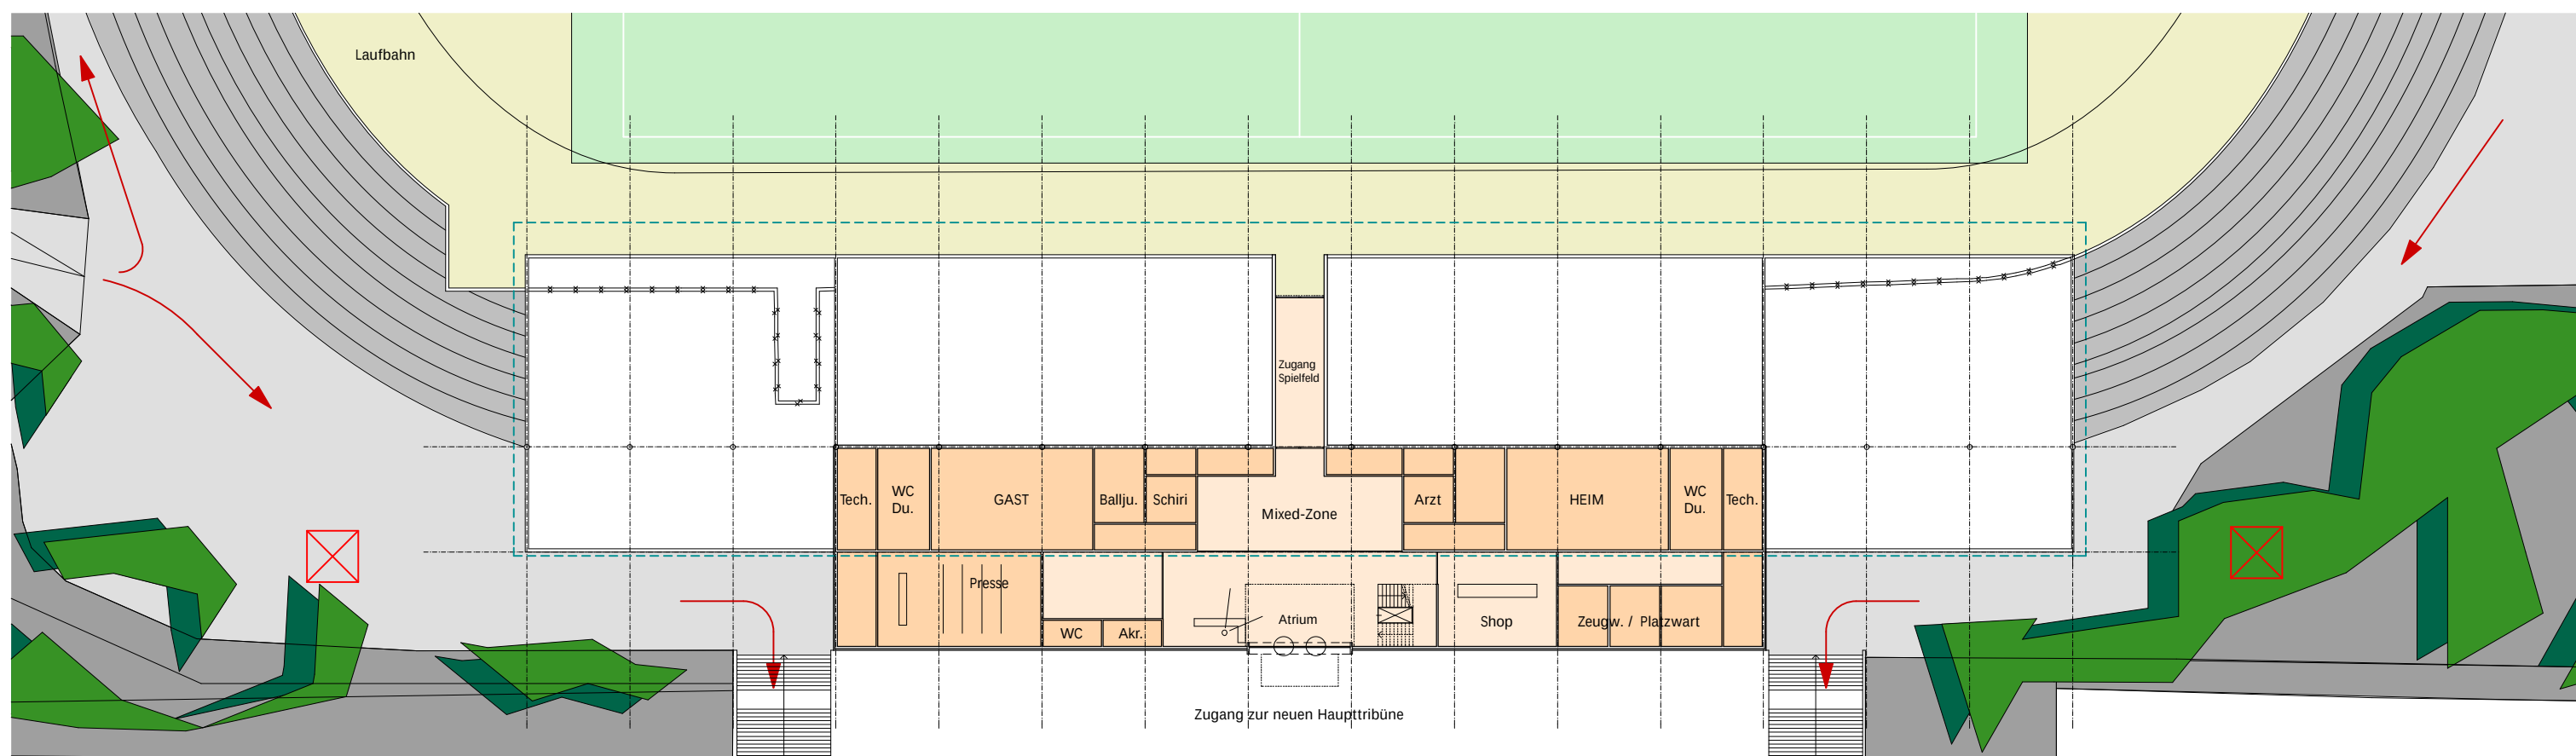

Grundriss EG / Umkleiden - M 1:500

Stadion Preussen Münster - Grundriss EG / 1. OG