



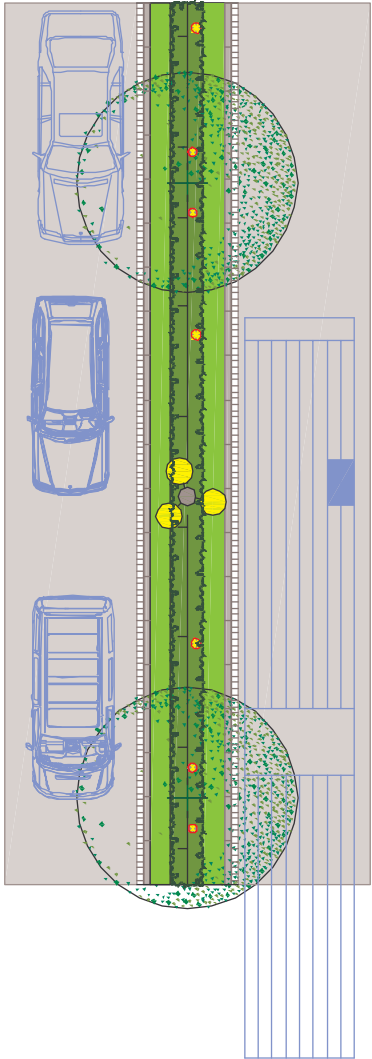

Lageplan M 1:500

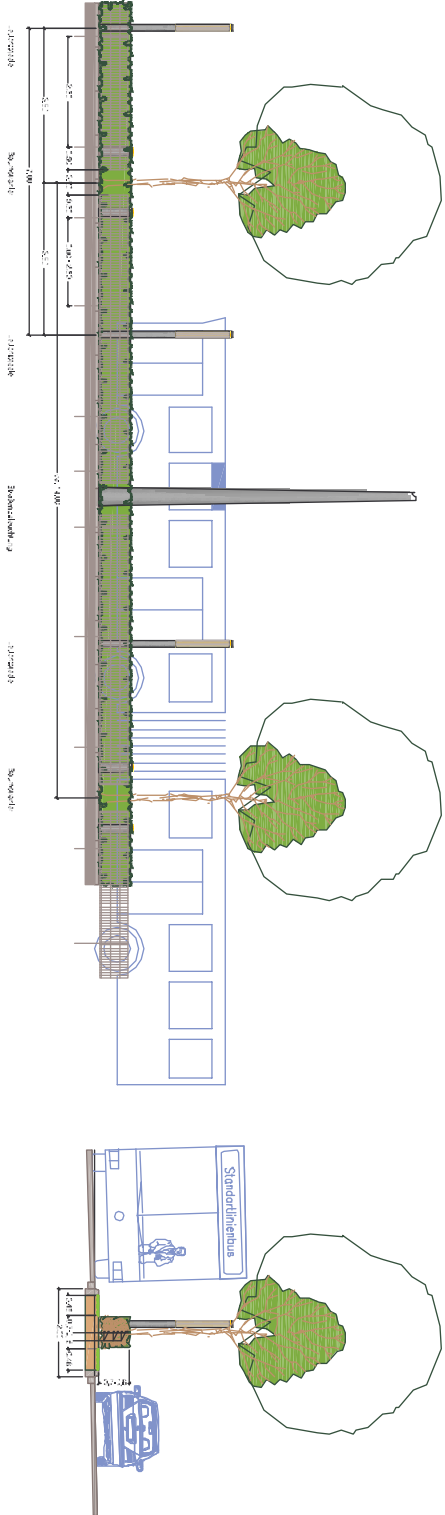