






Lageplan 1.500

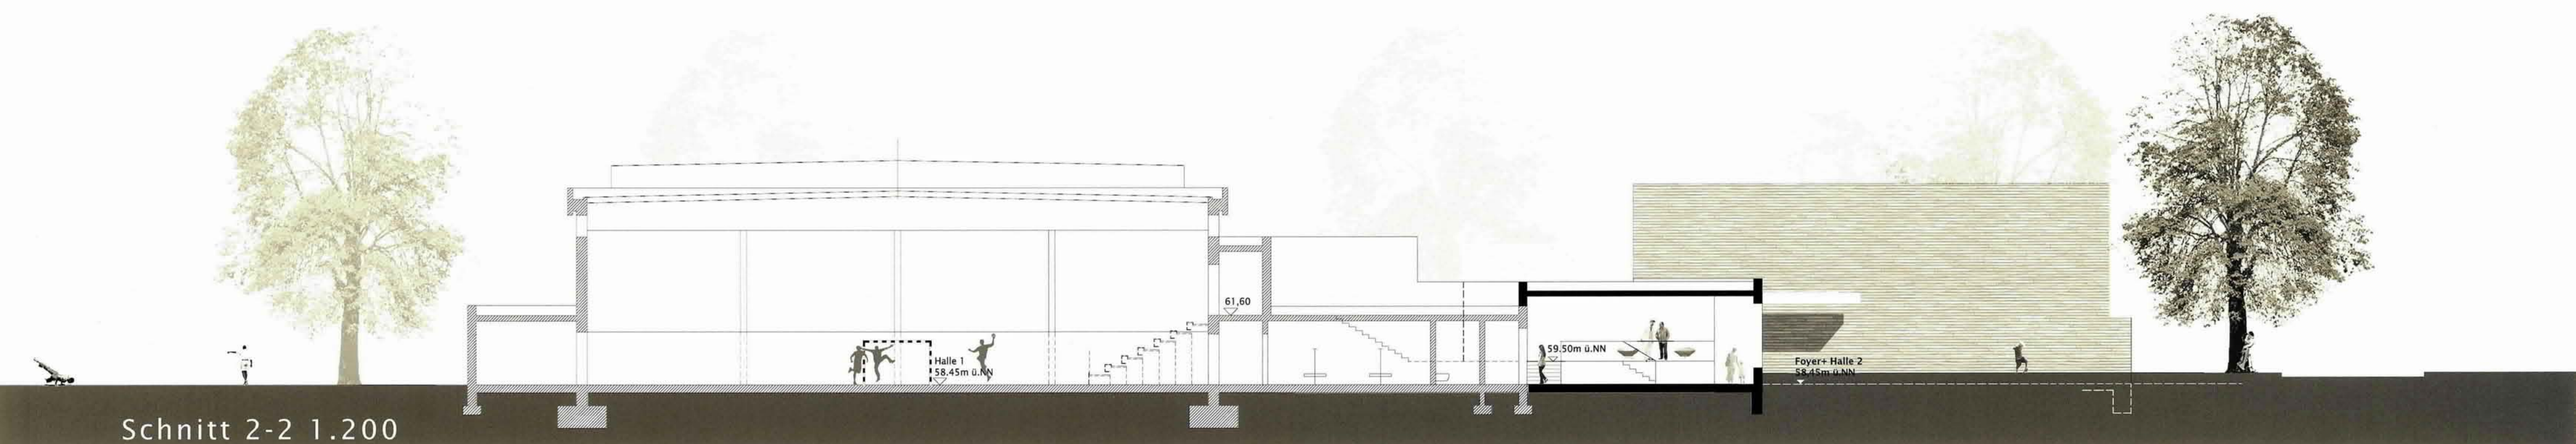

Schnitt 2-2 1.200

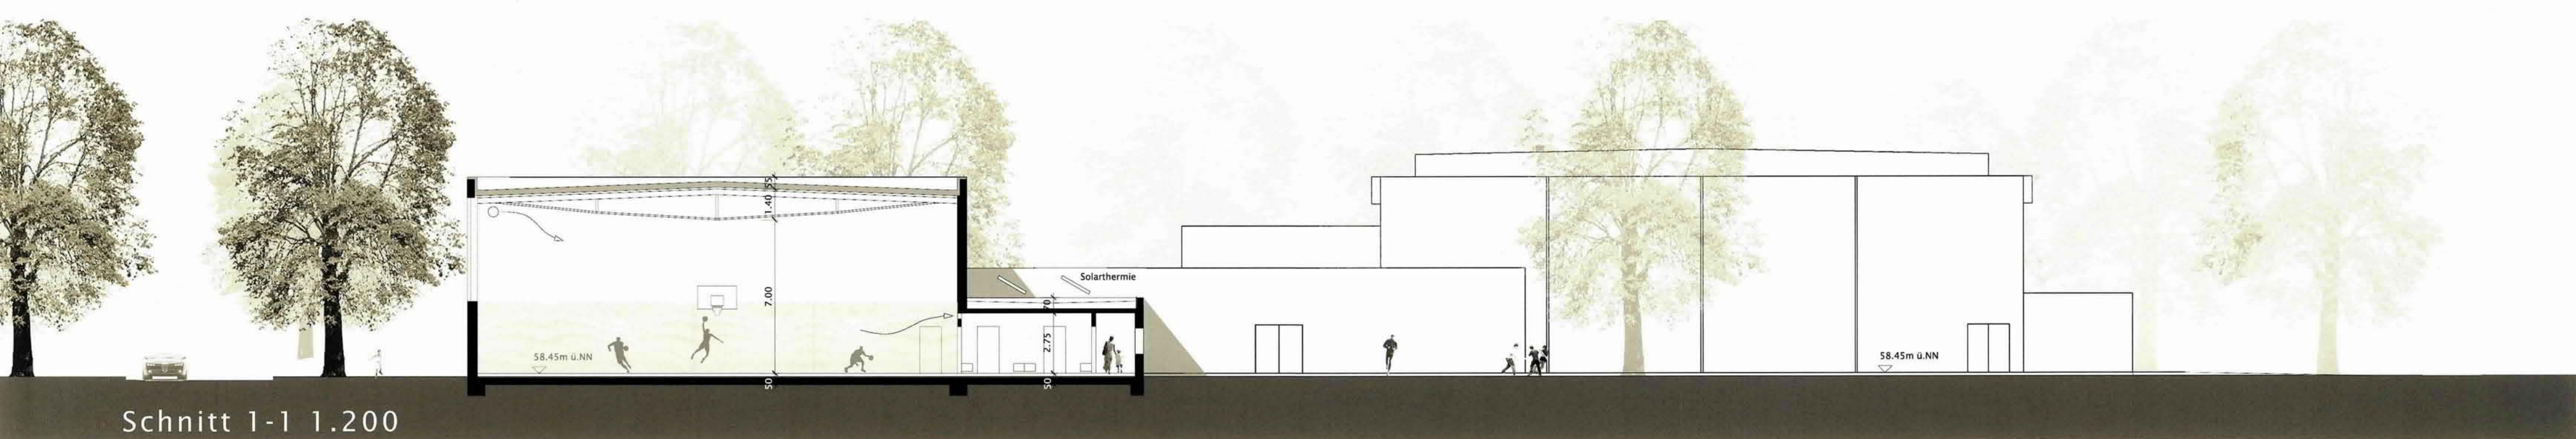

Schnitt 1-1 1.200

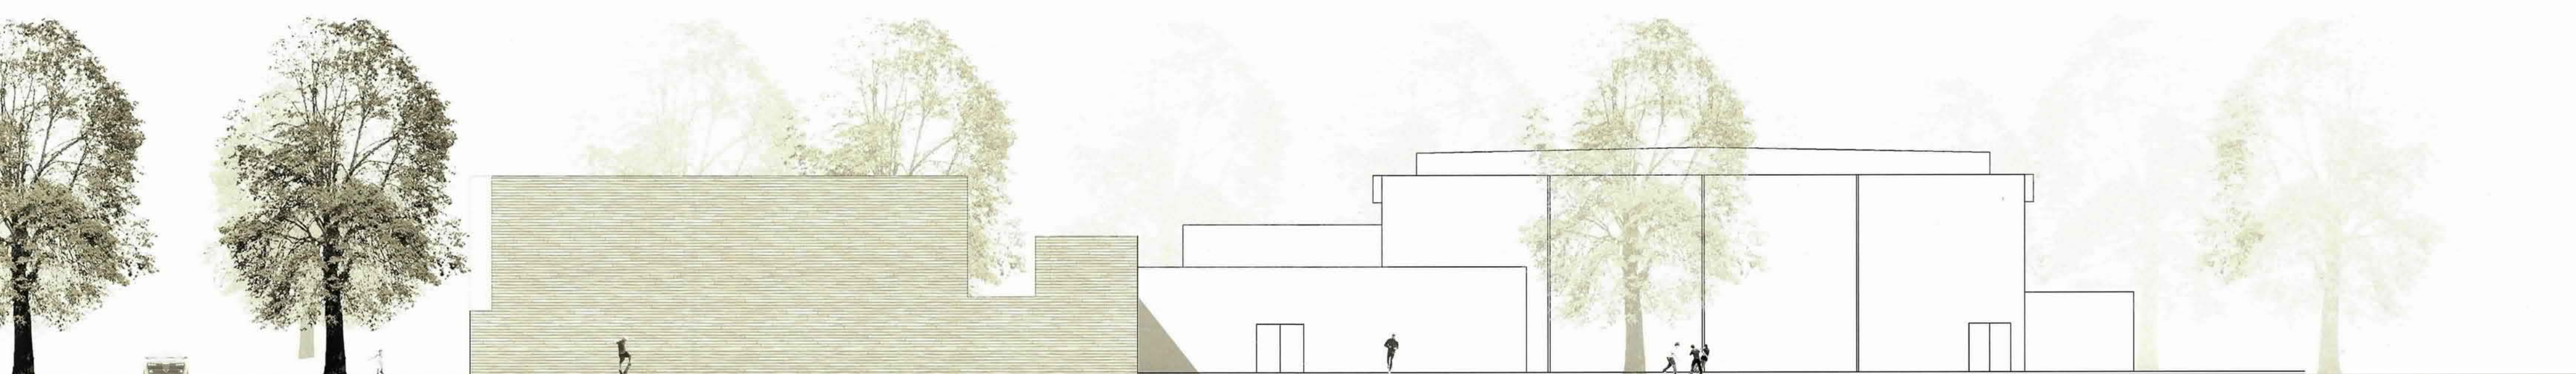

Ansicht West 1.200