


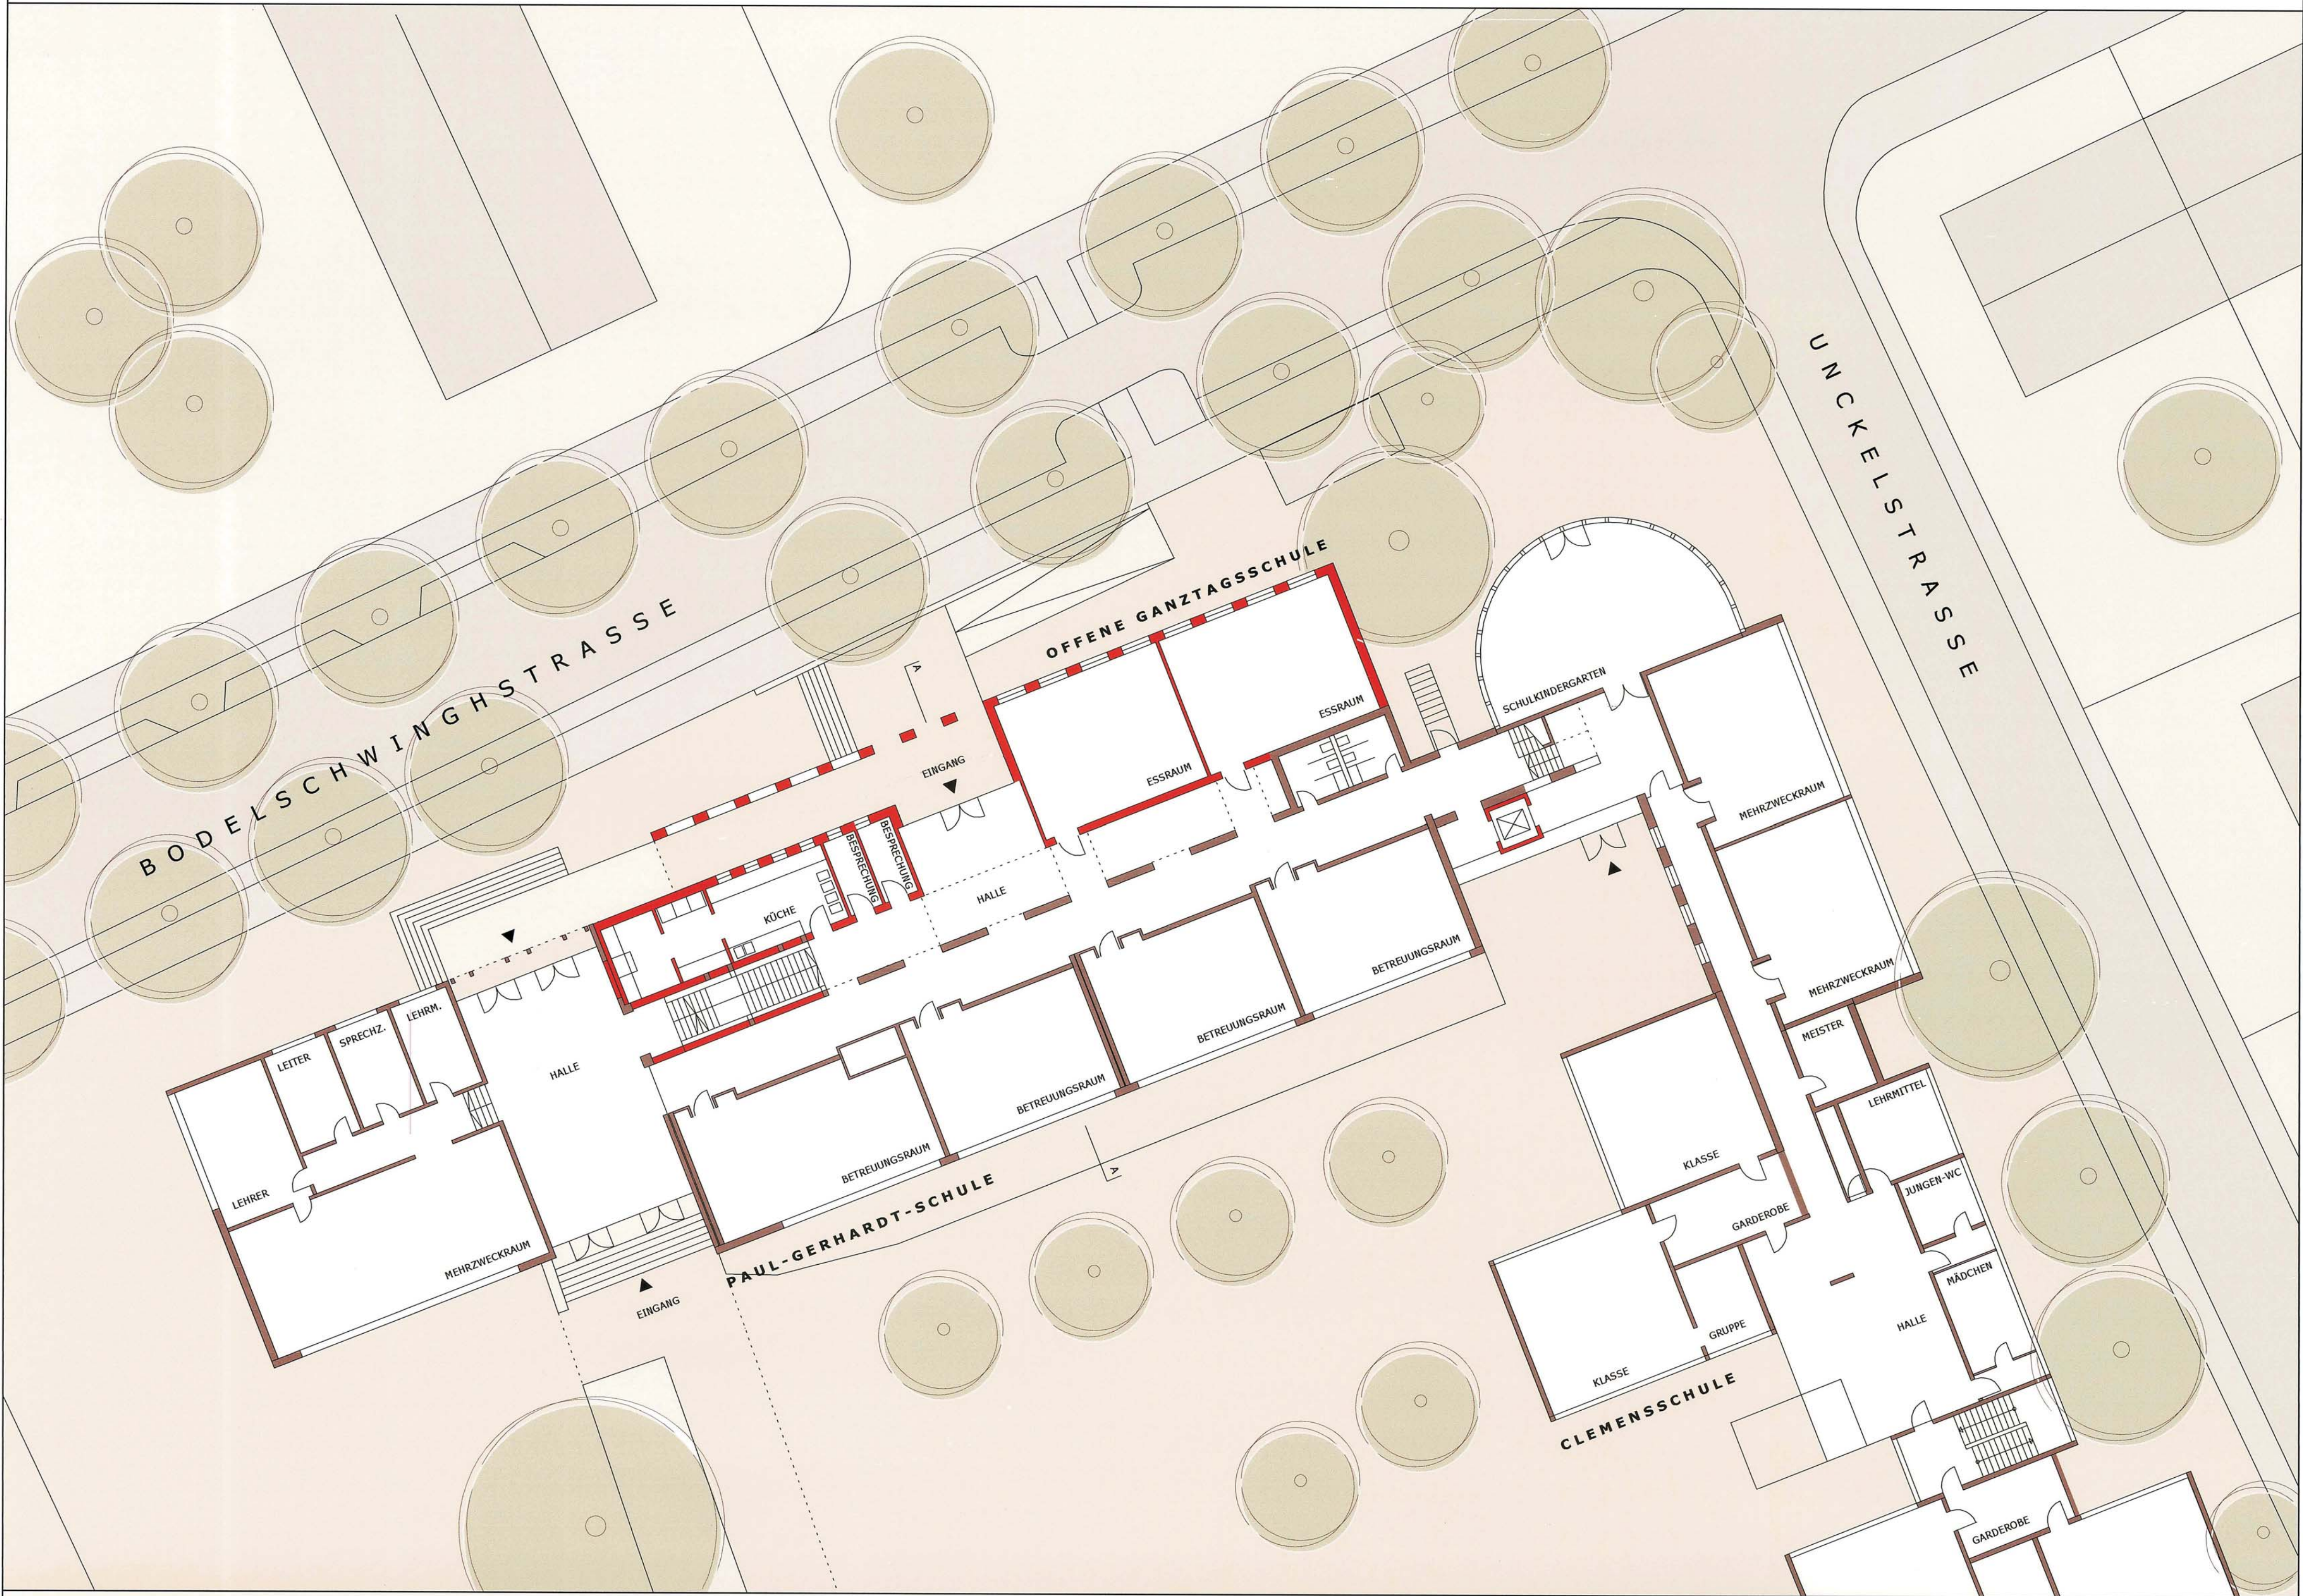

GRUNDRISS EG M.1:200