


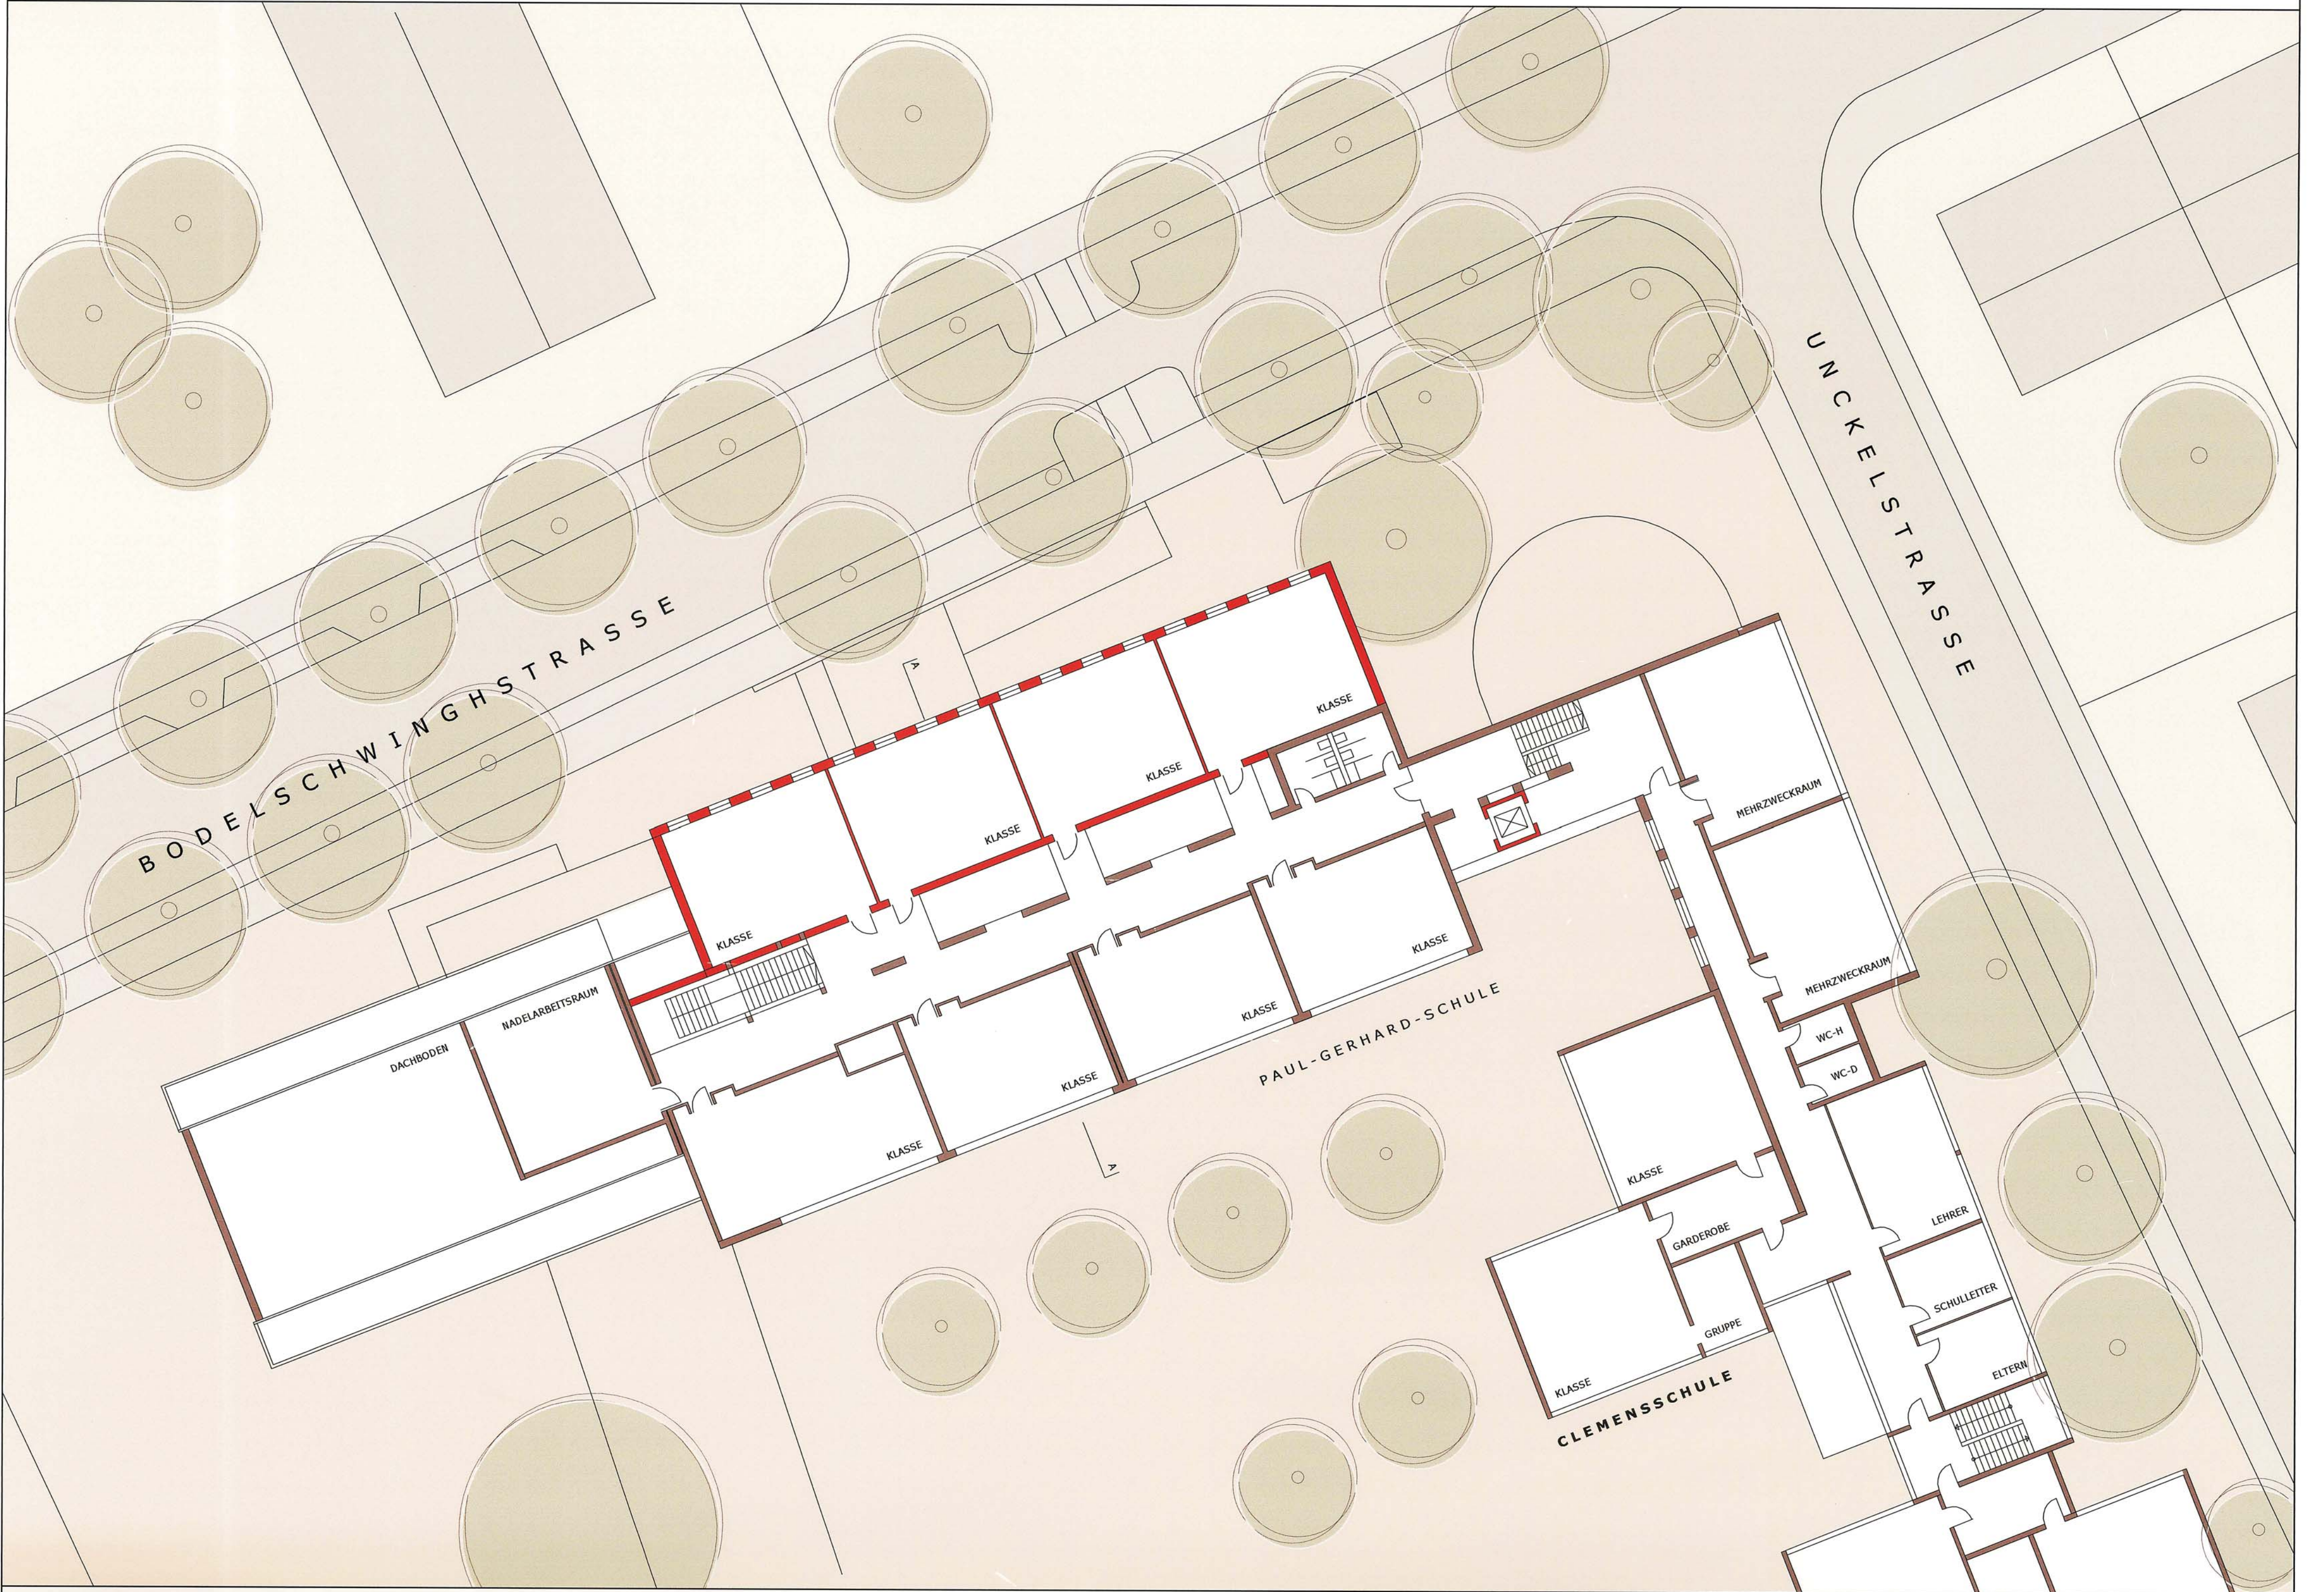

GRUNDRISS OG M.1:200