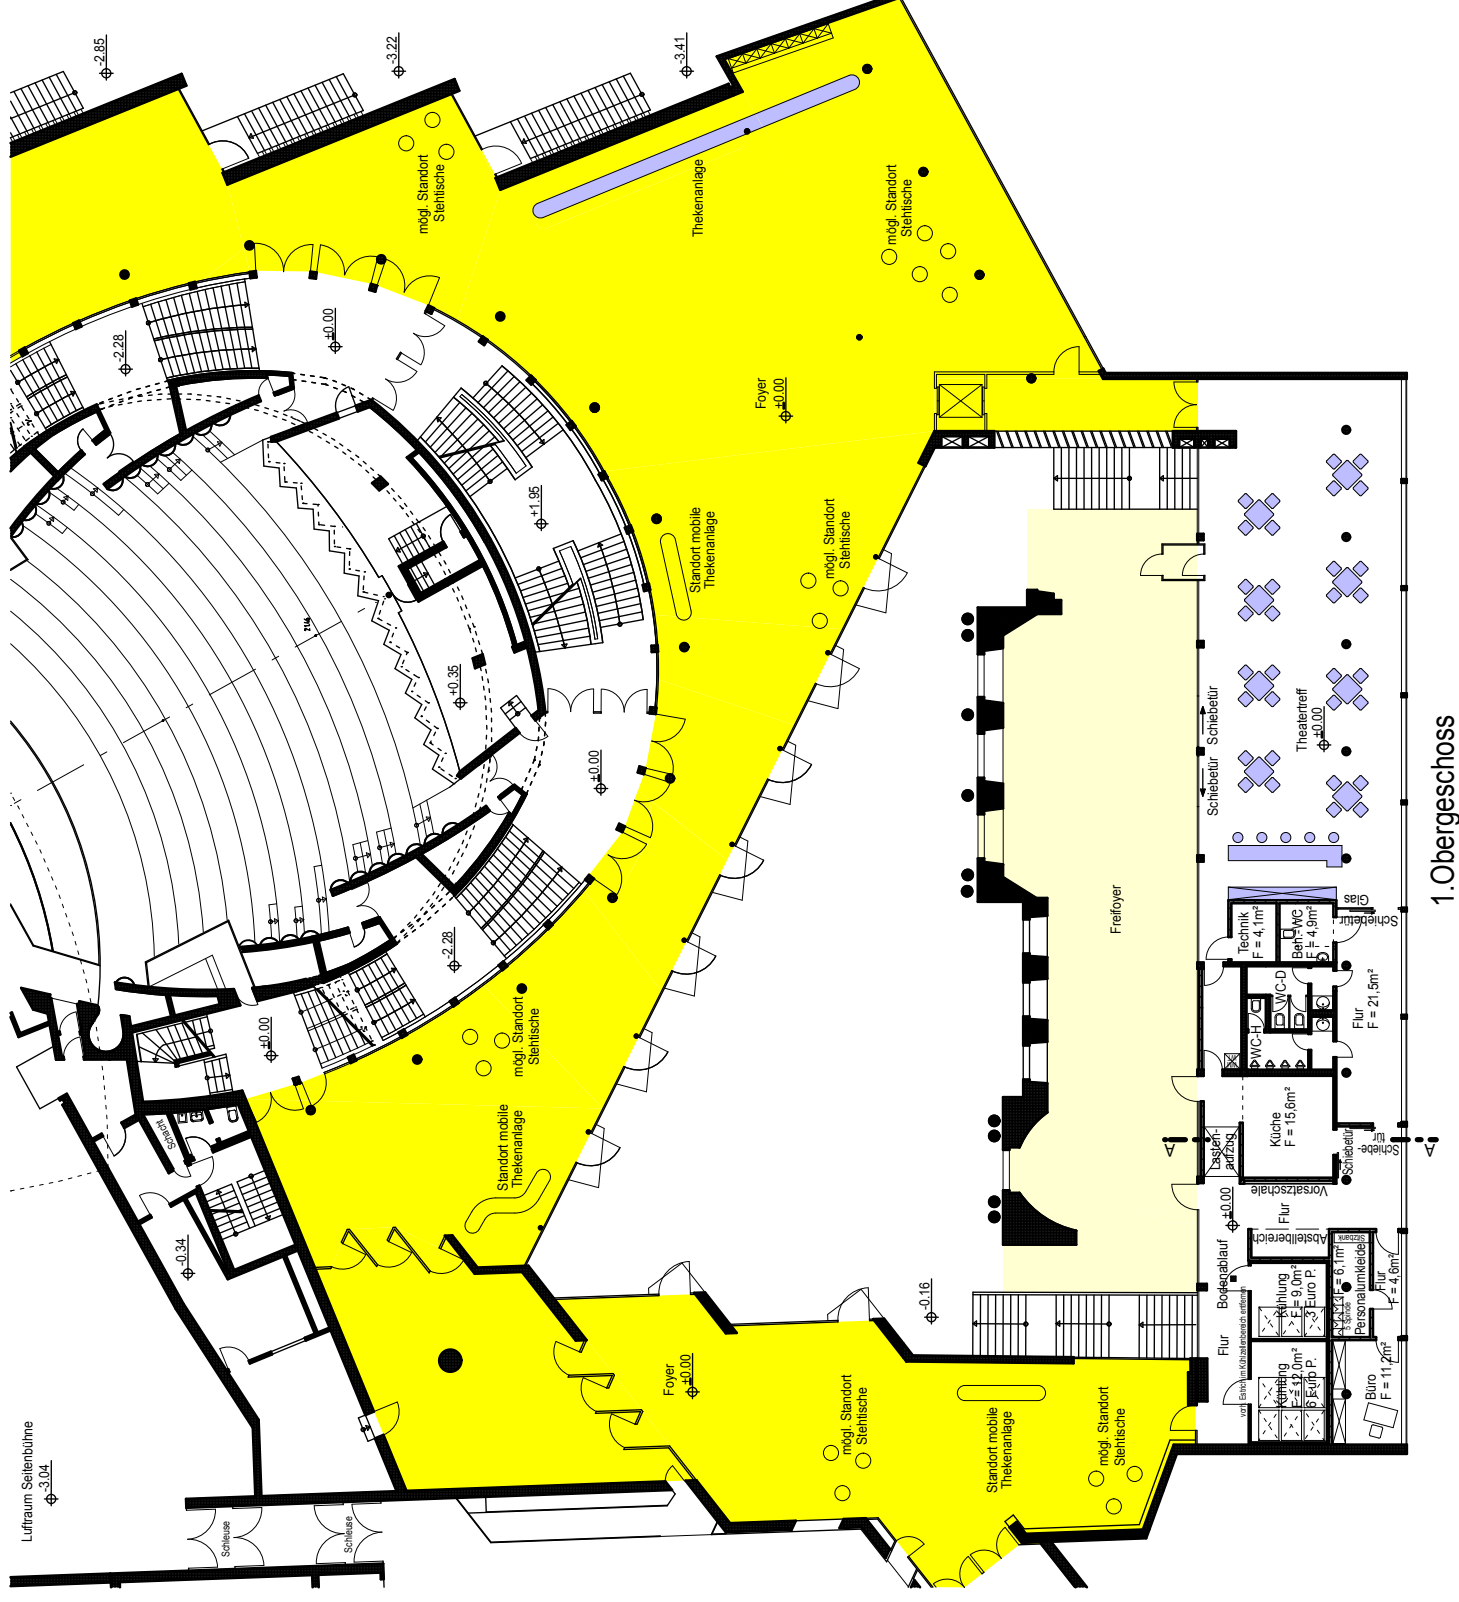


Erdgeschoss

[illegible]