


**SANKT SEBASTIAN
MÜNSTER**

20.10.2010

BOLLES+WILSON


BOLLES+WILSON GmbH & Co. KG ++++++
Hafenweg 16 +++ D-48155 Münster ++++++
T +49 (0)2 51/4 82 72-0 ++++++ F 4 82 72-24
info@bolles-wilson.com ++++++

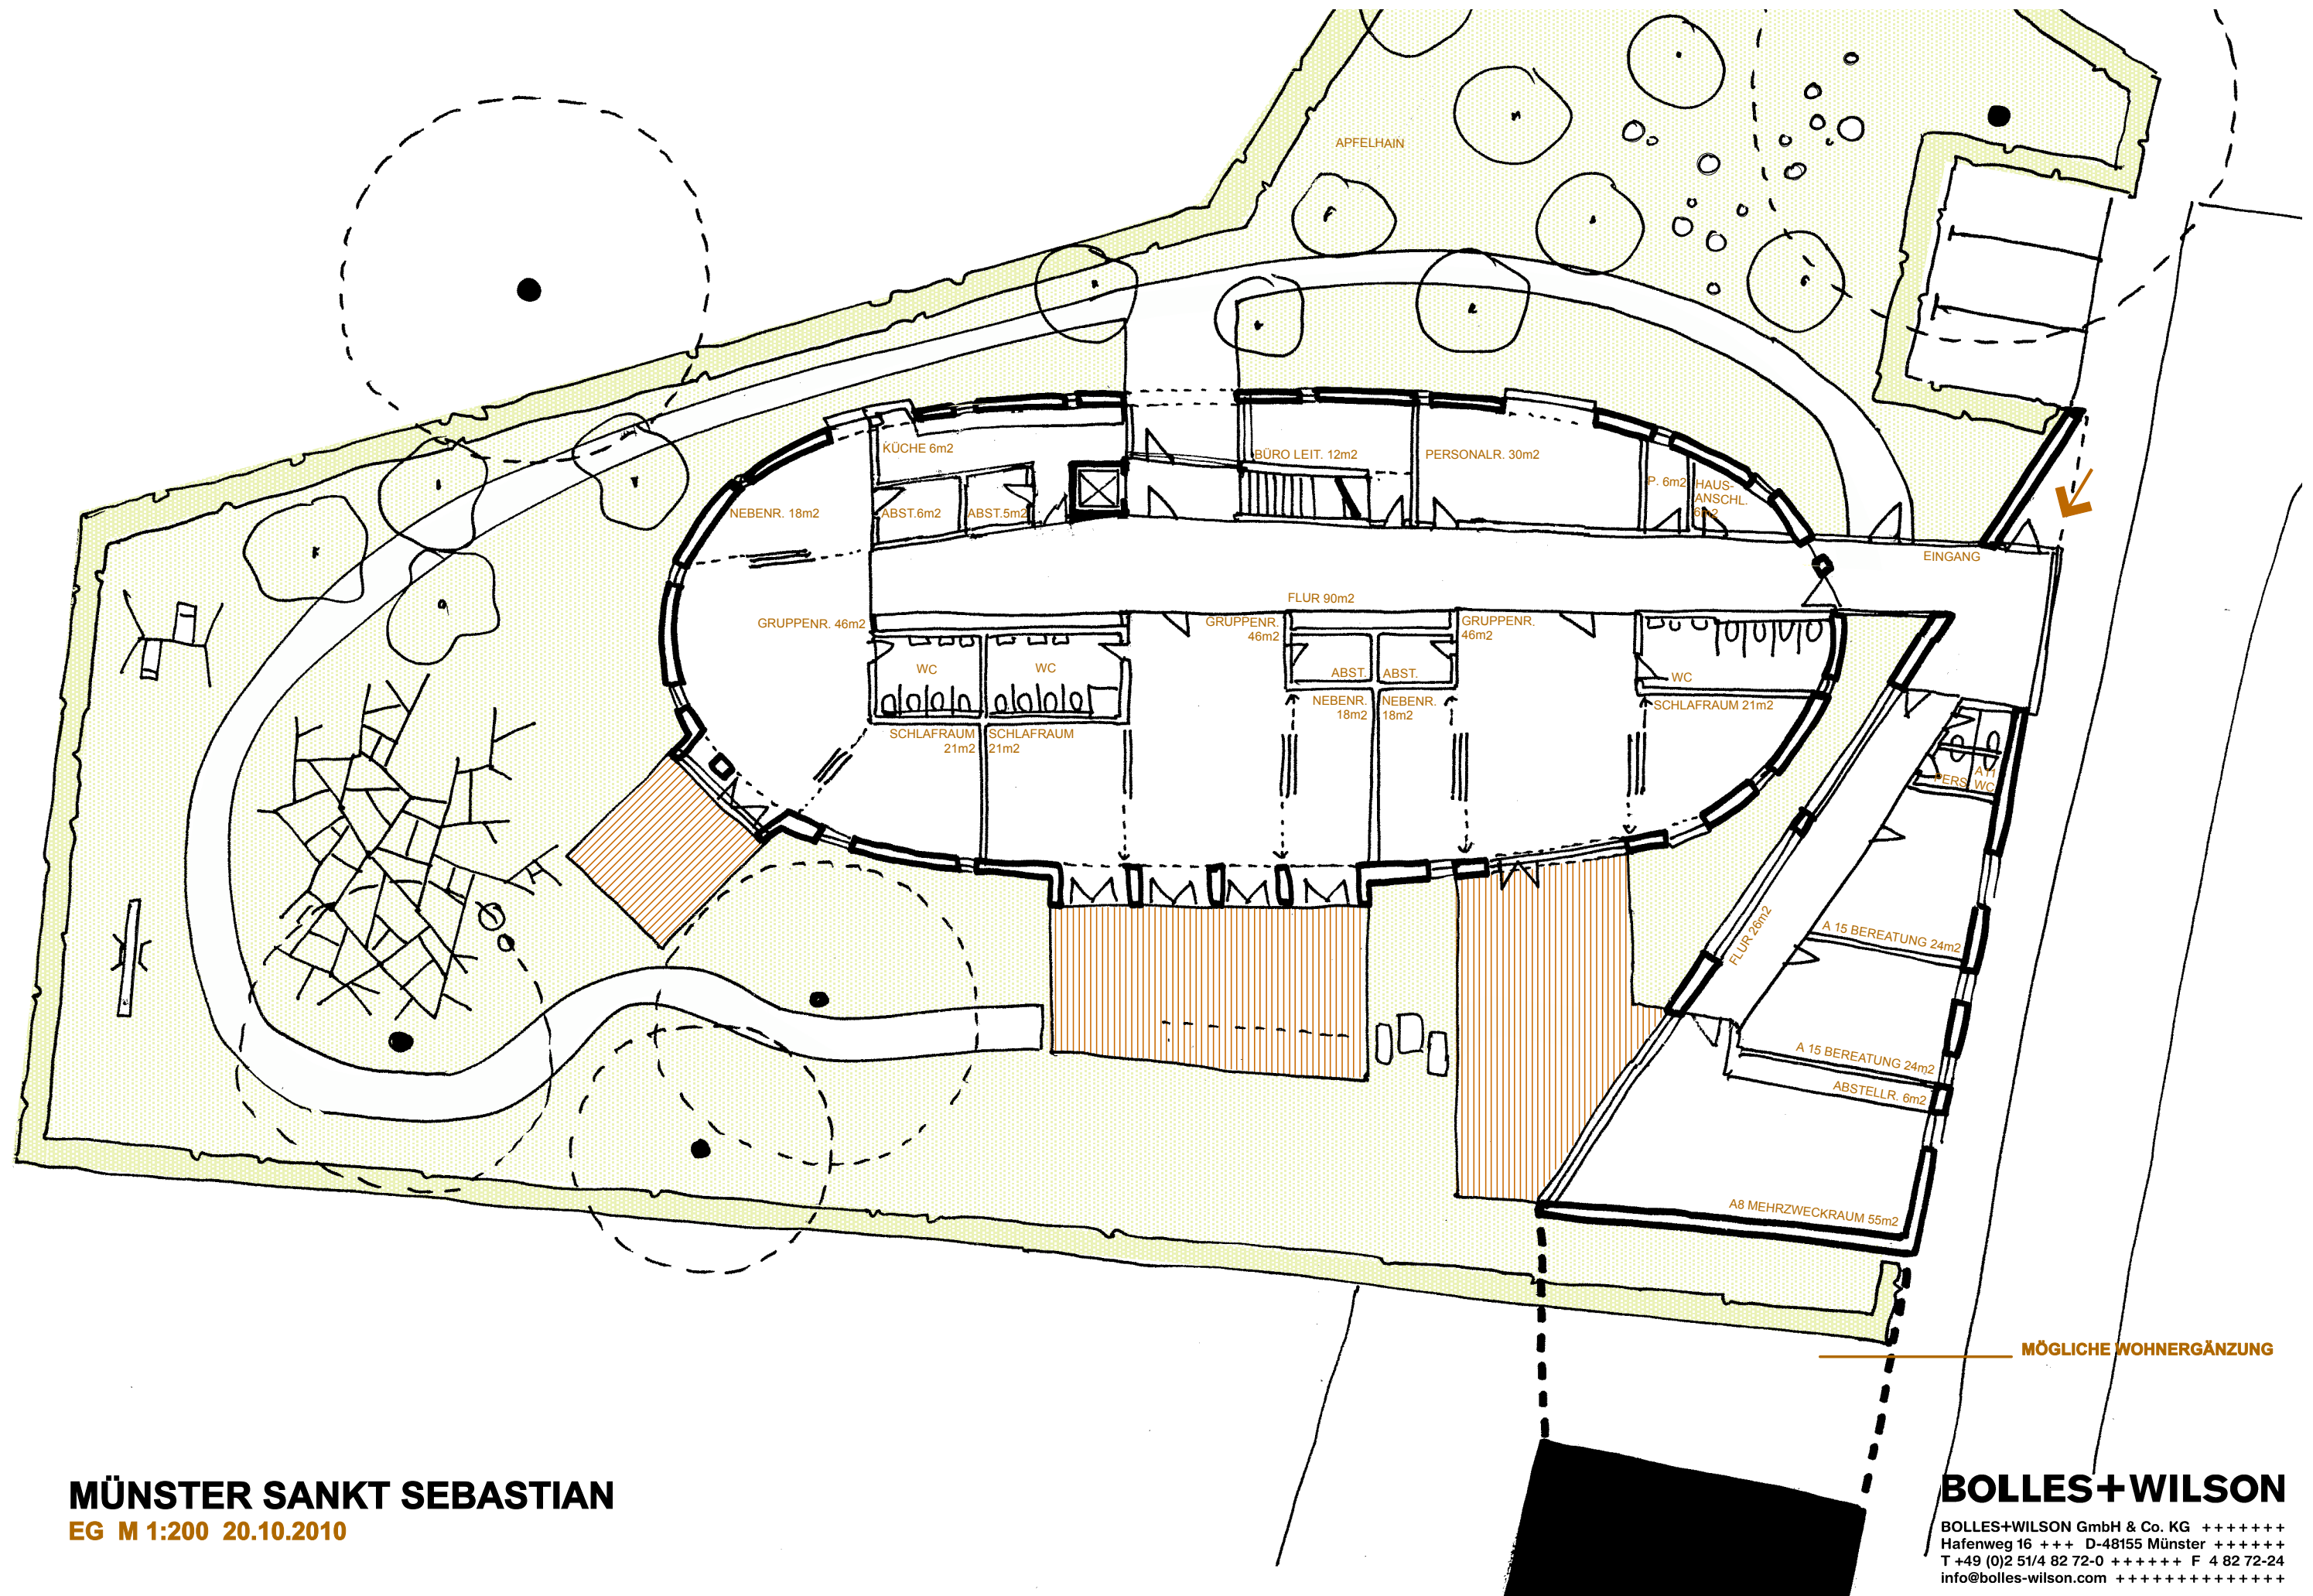

MÜNSTER SANKT SEBASTIAN
EG M 1:200 20.10.2010

BOLLES+WILSON


BOLLES+WILSON GmbH & Co. KG ++++++
Hafenweg 16 +++ D-48155 Münster ++++++
T +49 (0)2 51/4 82 72-0 ++++++ F 4 82 72-24
info@bolles-wilson.com ++++++

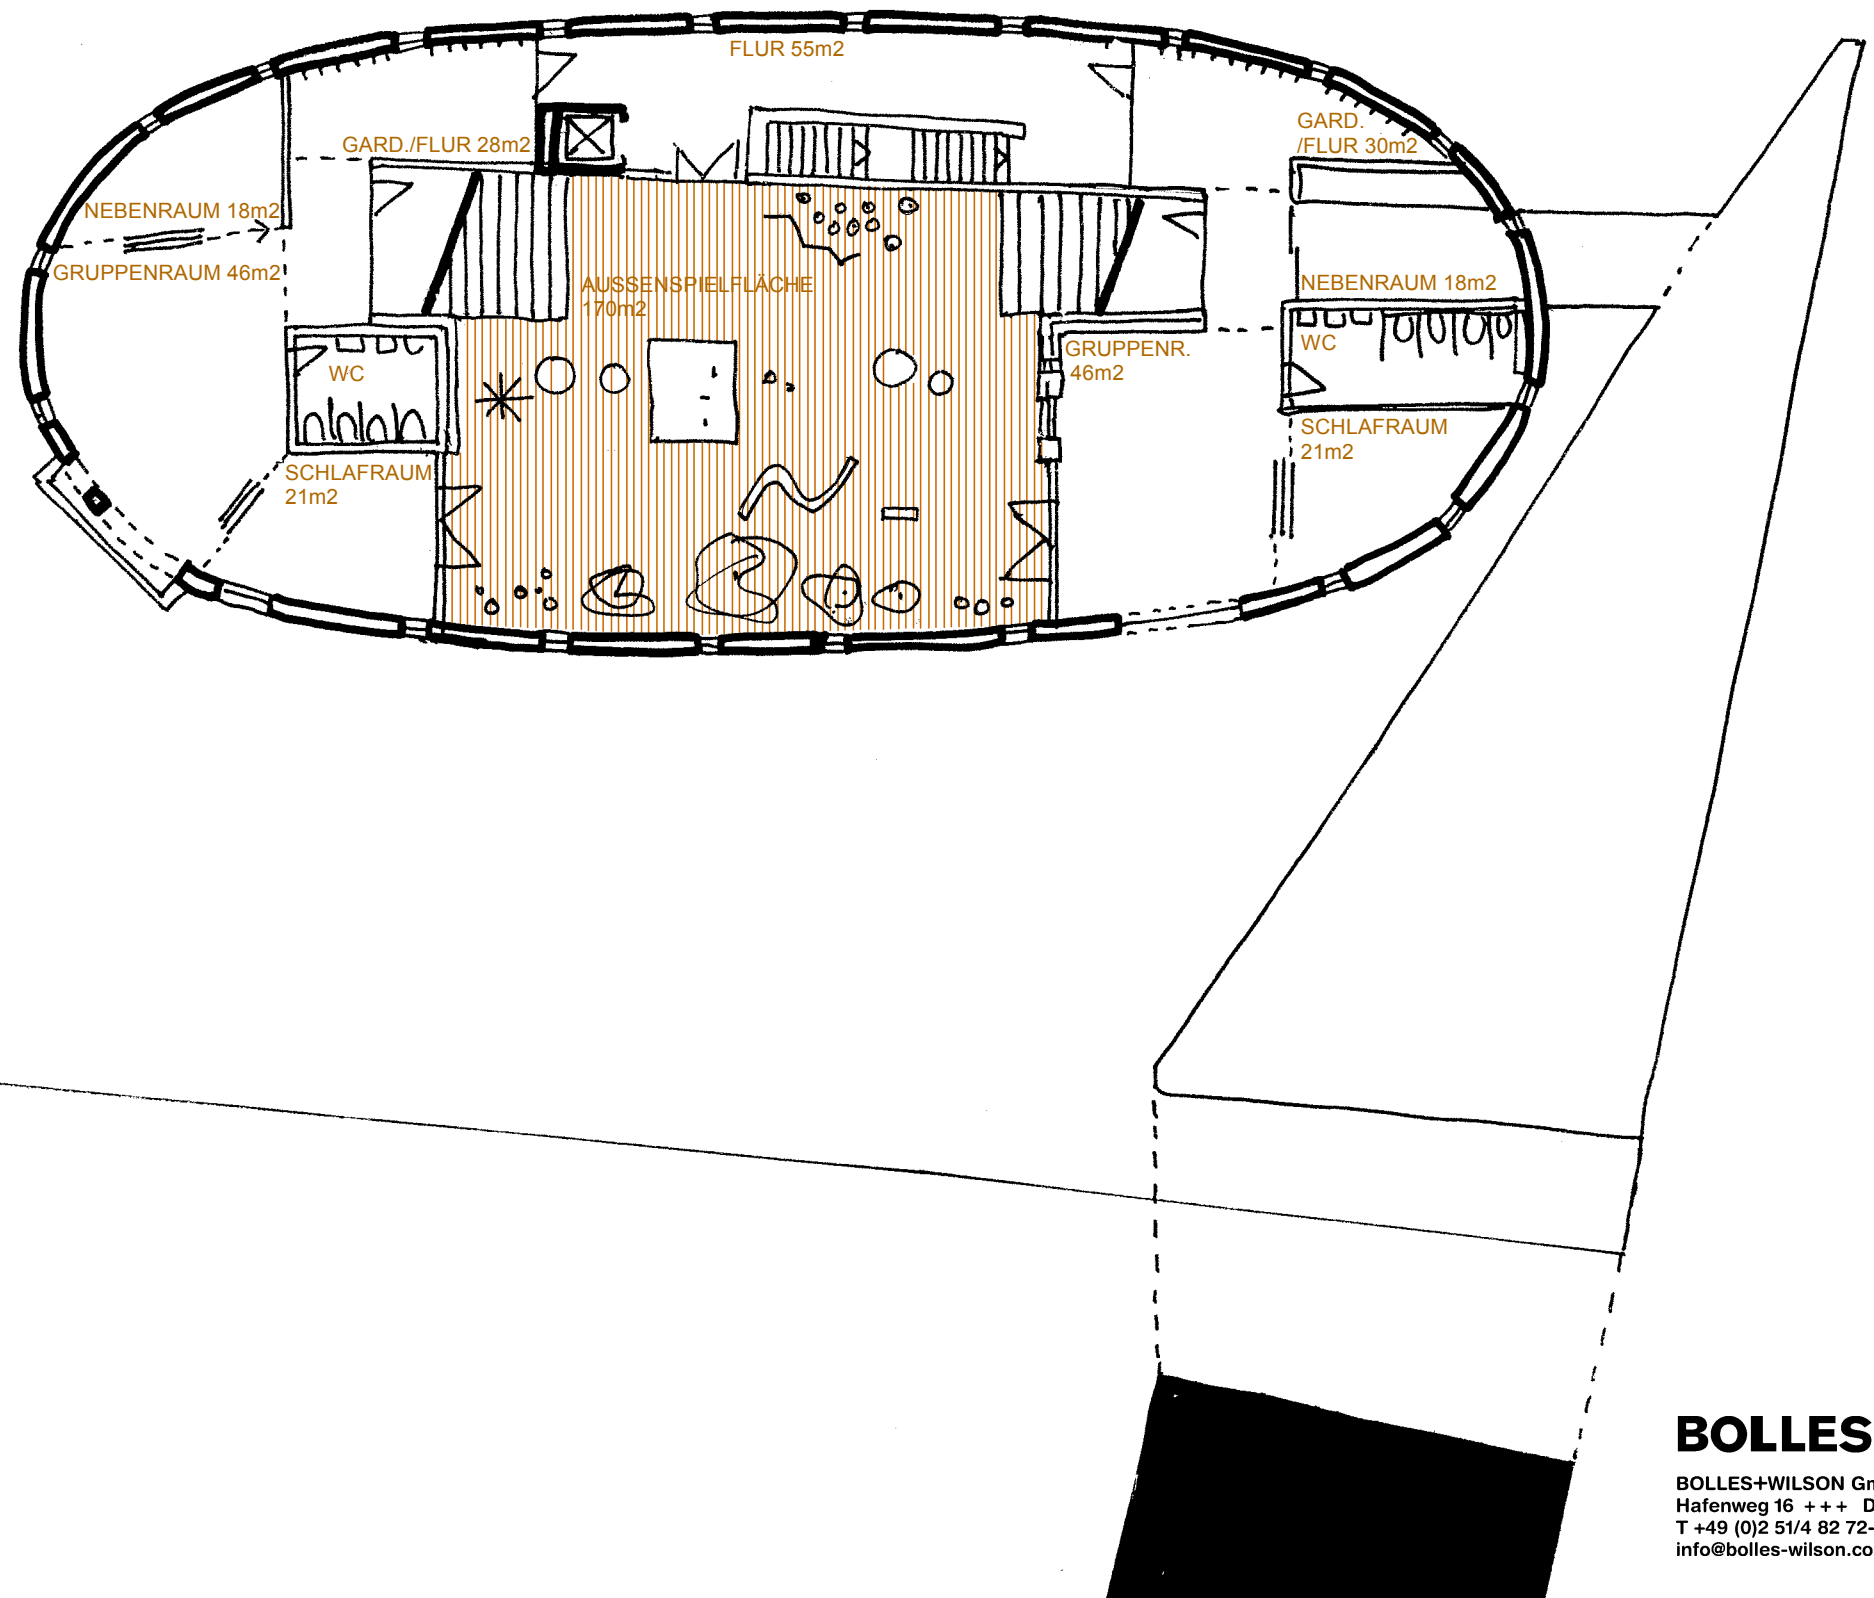

MÜNSTER SANKT SEBASTIAN
1.OG M 1:200 20.10.2010

BOLLES+WILSON


BOLLES+WILSON GmbH & Co. KG ++++++
 Hafenweg 16 +++ D-48155 Münster ++++++
 T +49 (0)2 51/4 82 72-0 ++++++ F 4 82 72-24
 info@bolles-wilson.com ++++++

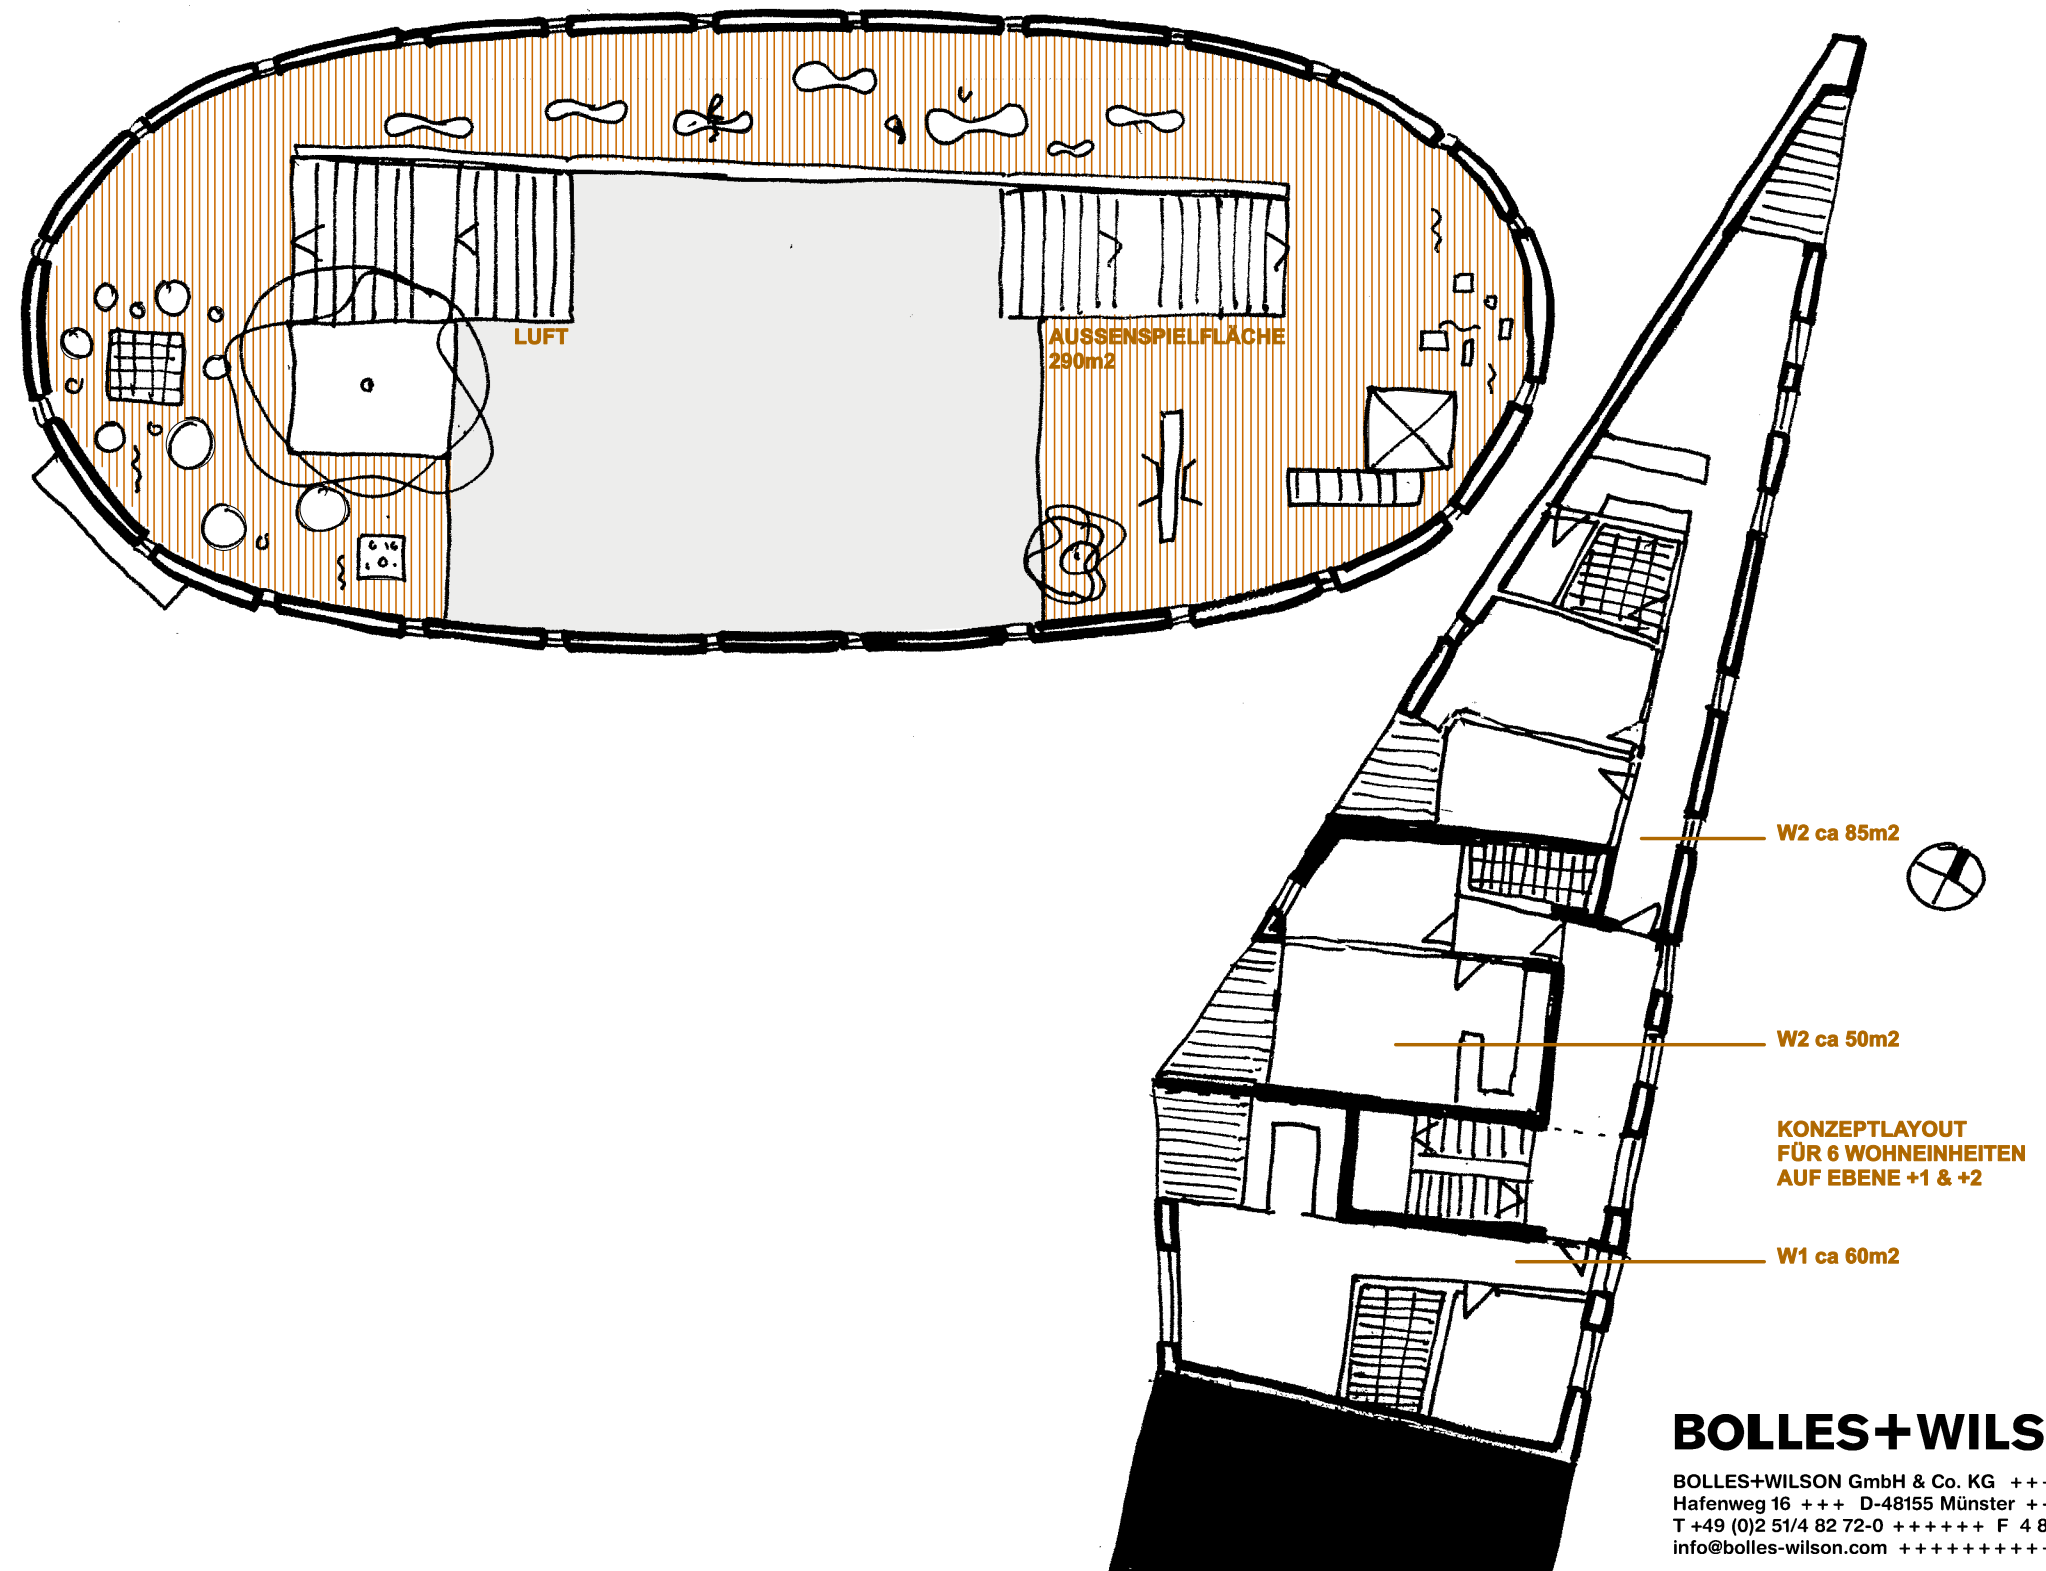

MÜNSTER SANKT SEBASTIAN
 2.OG M 1:200 20.10.2010

BOLLES+WILSON

BOLLES+WILSON GmbH & Co. KG ++++++
 Hafenweg 16 +++ D-48155 Münster ++++++
 T +49 (0)2 51/4 82 72-0 ++++++ F 4 82 72-24
 info@bolles-wilson.com ++++++

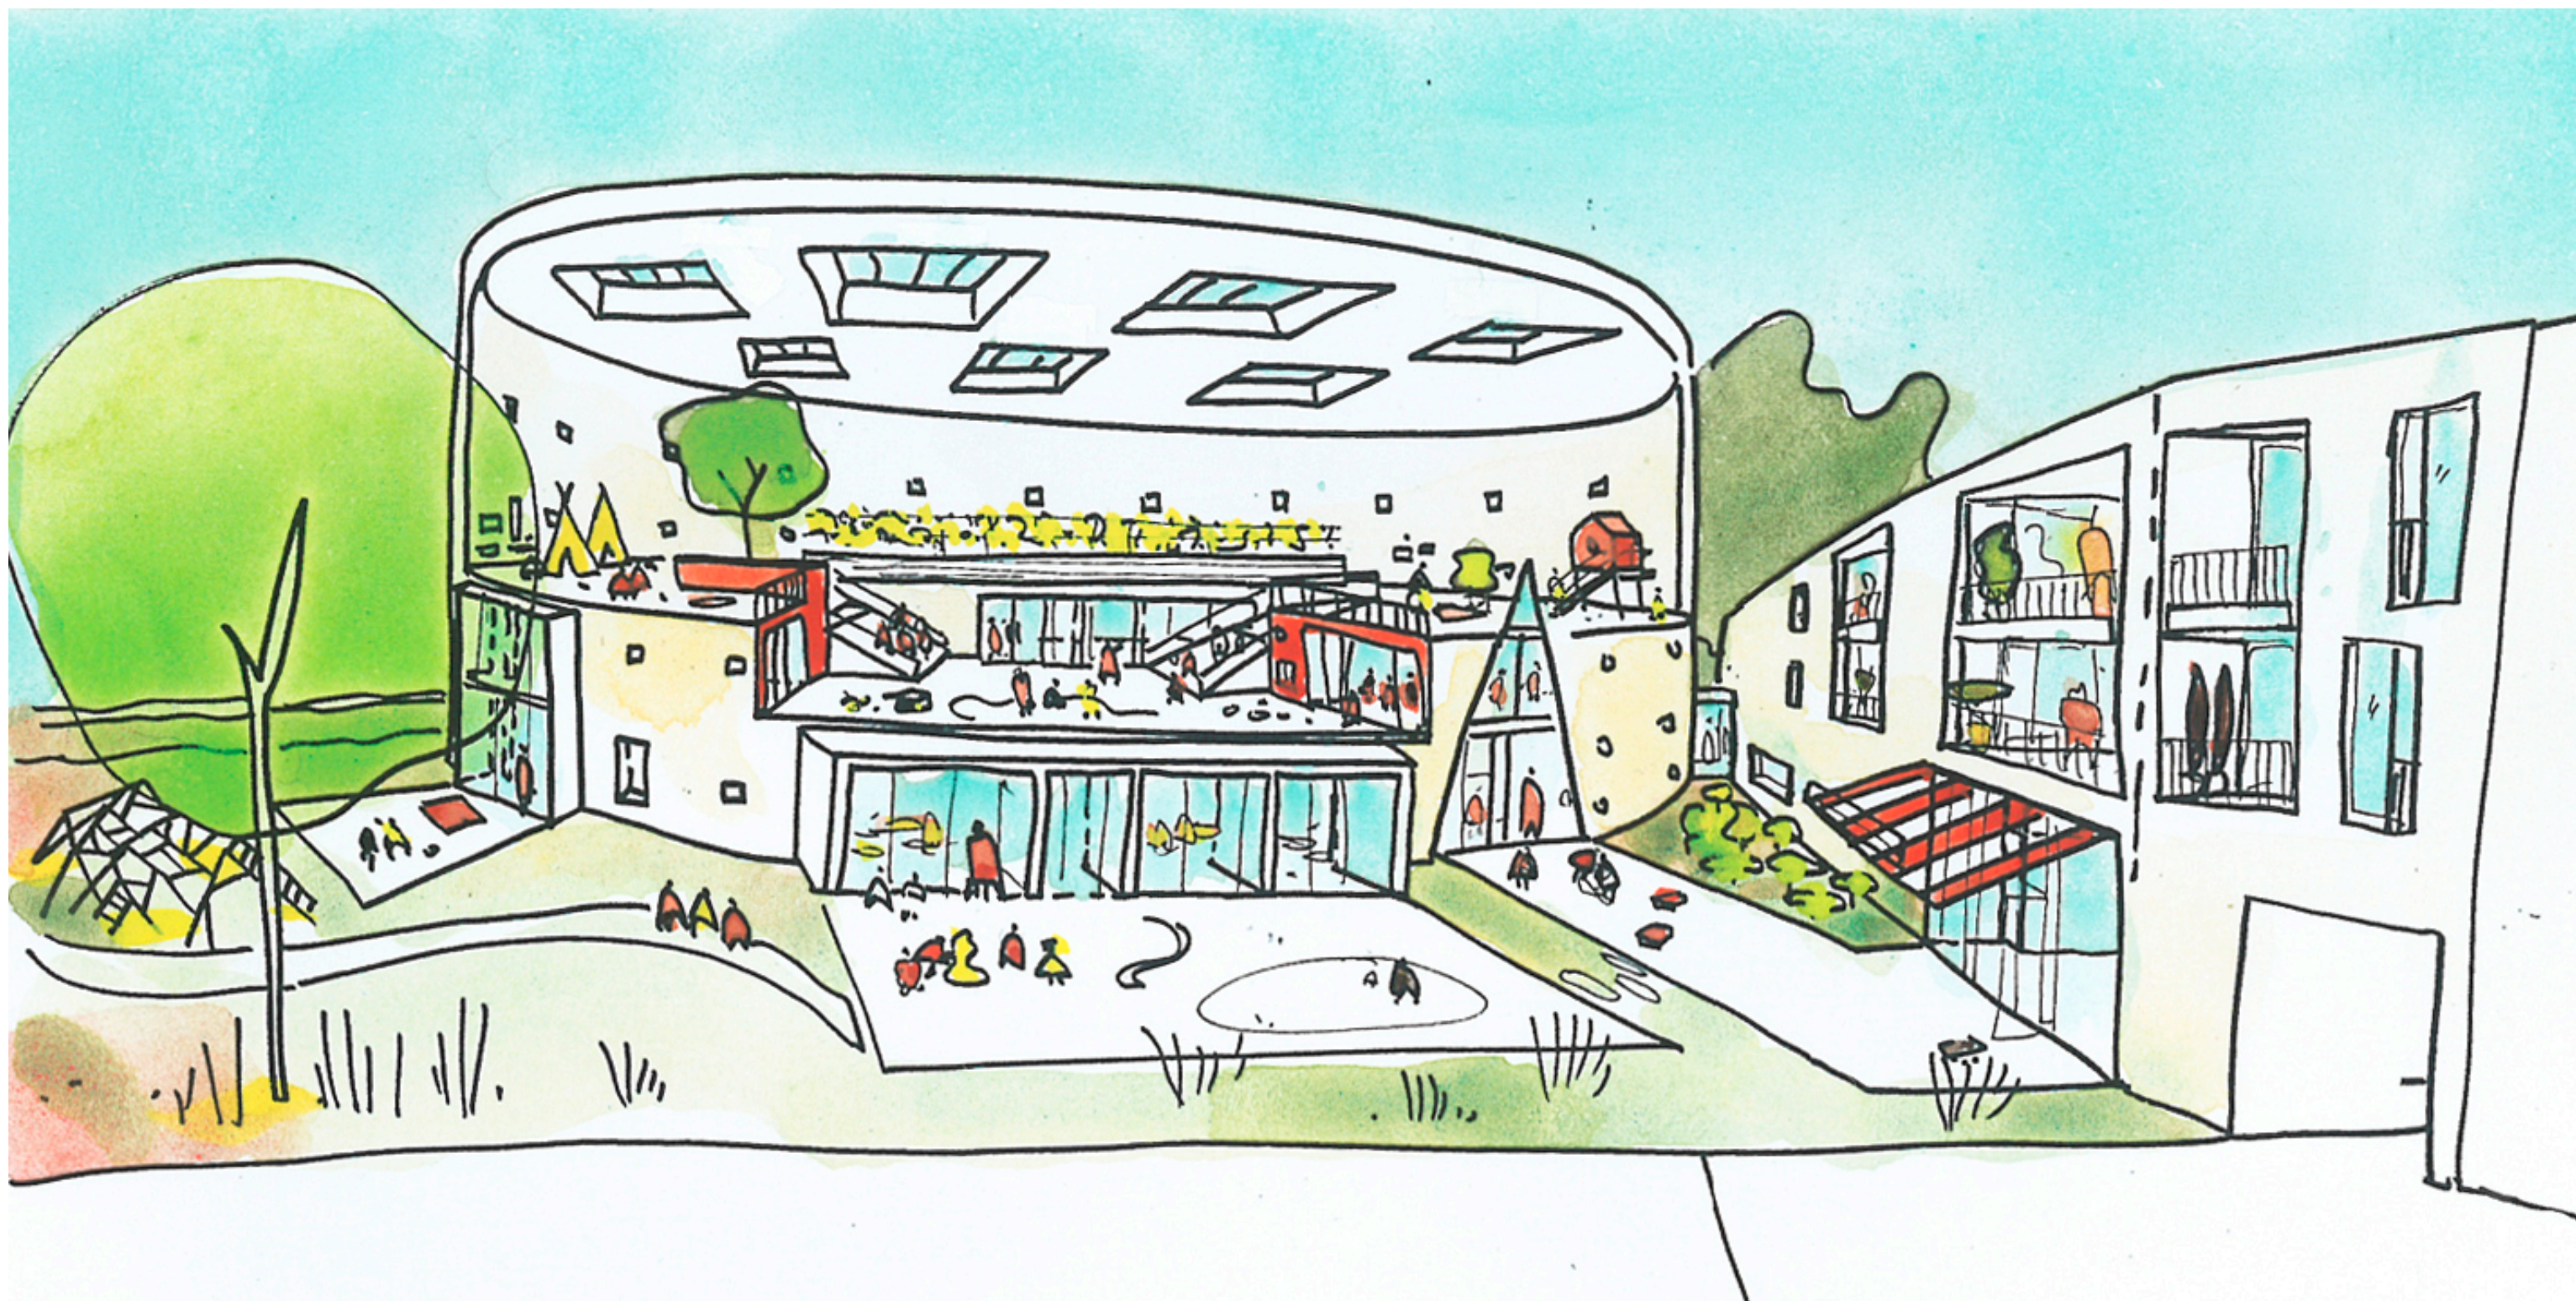

MÜNSTER SANKT SEBASTIAN
 Perspektive 20.10.2010

BOLLES+WILSON

BOLLES+WILSON GmbH & Co. KG ++++++
 Hafenweg 16 +++ D-48155 Münster ++++++
 T +49 (0)2 51/4 82 72-0 ++++++ F 4 82 72-24
 info@bolles-wilson.com ++++++